

**NOTE: Preliminary and In Design Alignments  
Subject to Change as of August 25, 2026**



**Legend**

- Pump Station
- NFBWA
- Pump Stations
- Water Plant
- Contracts Completed
- Contracts in Construction
- Contracts in Design
- Preliminary
- 2025 Contracts
- Surface
- Water Supply Line
- WHCRWA Boundary


**WHCRWA  
System as of  
August 25, 2026**

0 3,500 7,000 Feet

Disclaimer:  
The routing, timing, and all other matters shown herein, are preliminary only and should not be relied upon as definite, complete or accurate. They are subject to change at any time, without notice.

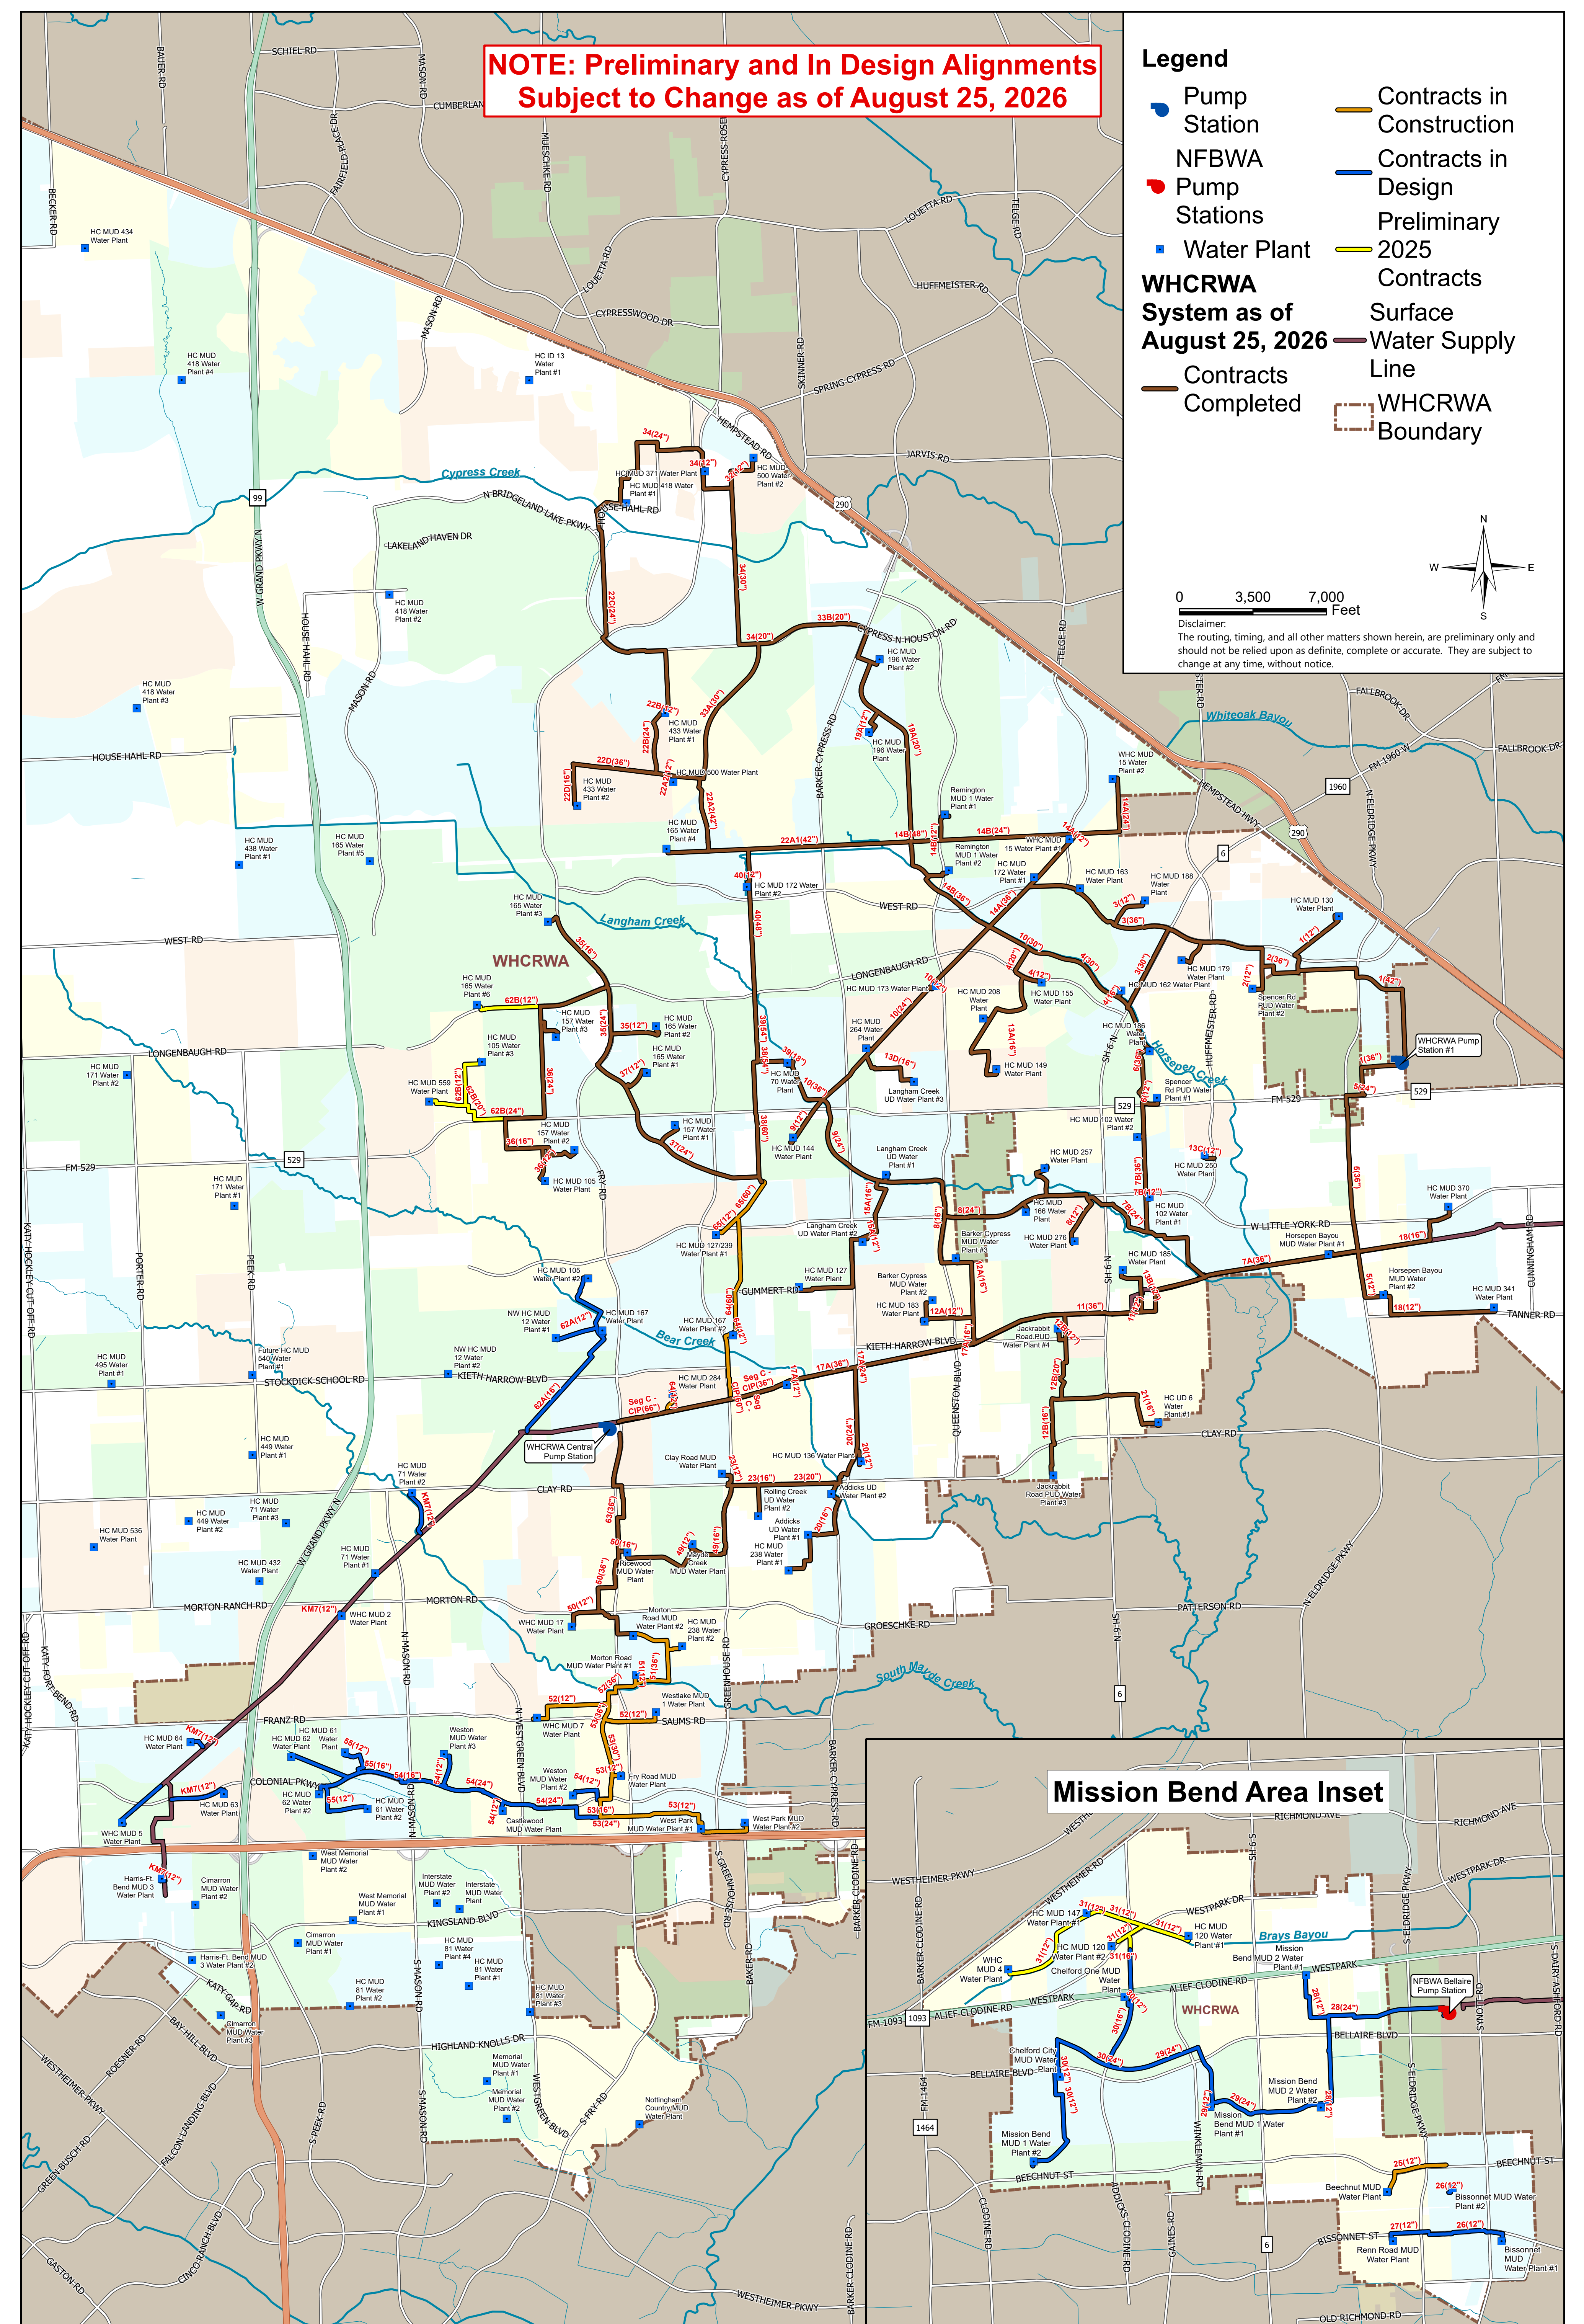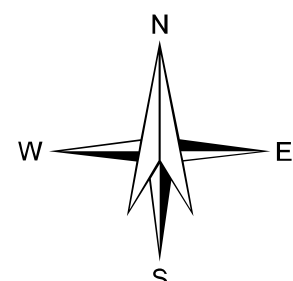

**Mission Bend Area Inset**

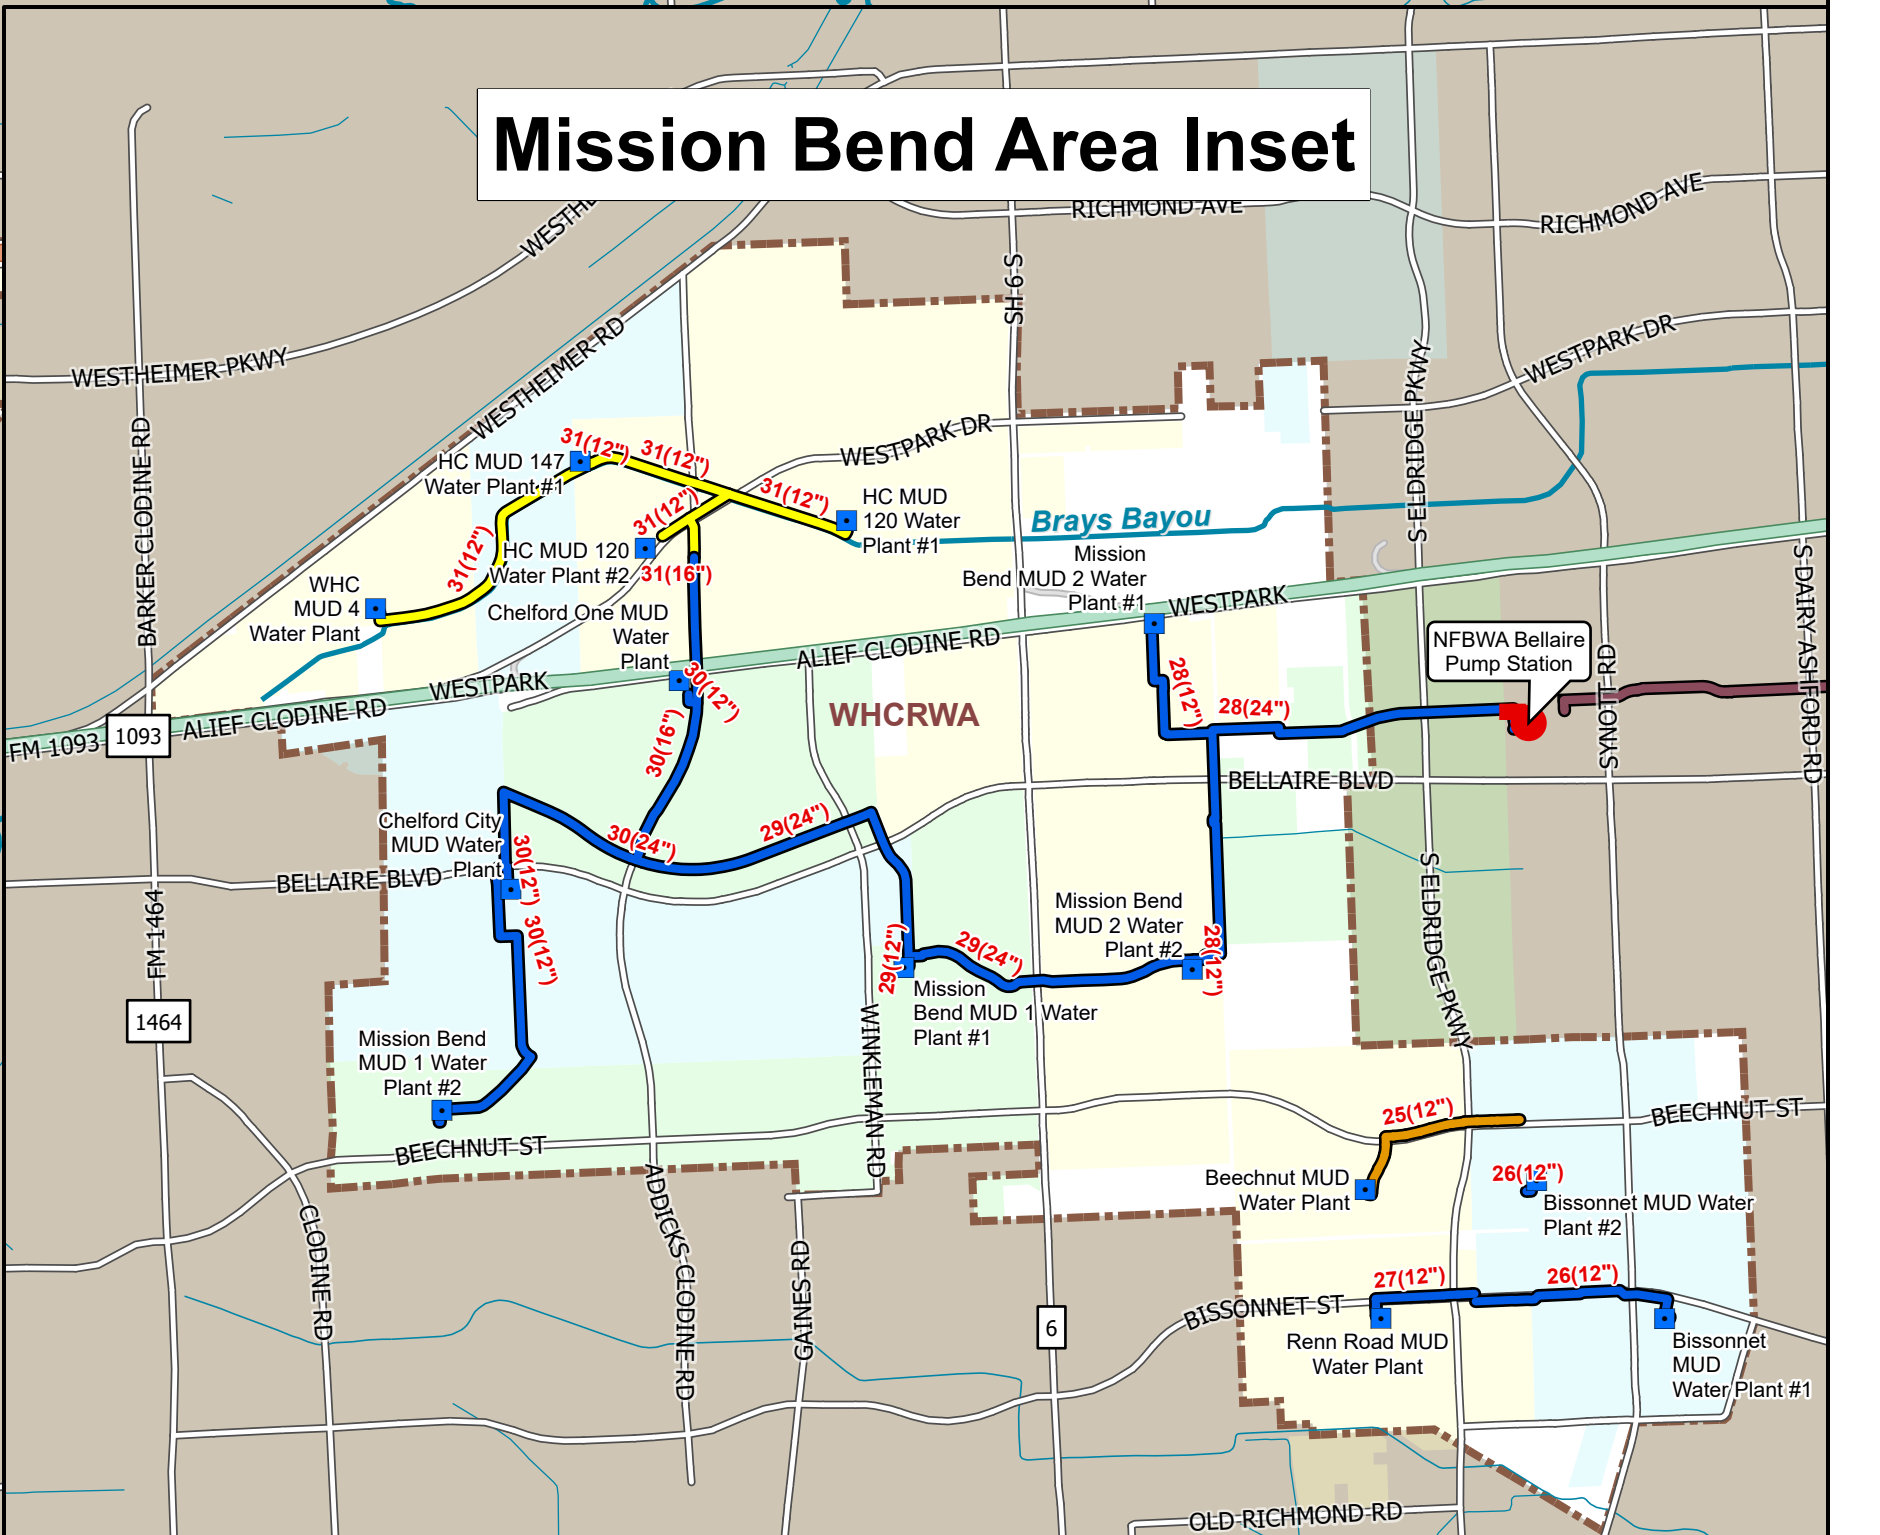

**Existing WHCRWA System  
with Current Capital Improvement Plan**

